First and Final Bill

JOB CODE: 003-20-000264

Est: 99.90 lakhs

M. A. R. 57 (Rule 116) No. D

Measurement Book

Serial No. 1179557

Name of work Improvements to Roads and drains at Attur Village surrounding Areas in Ward No: 3 From ..... To .....

Name of Contractor of nature of Agency Sri. R. Shivaram

Date of commencement of work BBMP/EE/YNK.D/EPMT-E/WO/215/2020-21, Date: 18.01.2021.

Date	Full description, etc, of work		Dimensions				Contents	Reference to last Measurement
1	2		Number 3	Length 4	Breadth 5	Depth 6	7	8

ABSTRACT STATEMENT

Sl No	Description of Work	Unit	Previous Measurement Qty	Previous Measurement Amount	Present Measurement Qty	Present Measurement Rate	Present Measurement Amount	Total up to date Qty	Total up to date Amount
①	Earth Work Excavation	m^3	–	–	1346.18	220.40	296698.00	1346.18	296698.00
②	PCC 1:3:6	m^3	–	–	201.94	5509.33	1112573.00	201.94	1112573.00
③	M_{20}	m^3	–	–	434.23	7189.42	3121840.00	434.23	3121840.00
④	TMT Steel	Ton	–	–	28.22	65046.90	1835337.00	28.22	1835337.00

MEASUREMENT BOOK

Date	Full description, etc, of work	Dimensions				Contents	Reference to last Measurement	
		Number	Length	Breadth	Depth			
1	2	3	4	5	6	7	8	
	⑤ Precast Rcc covering m^2 slabs	-	-	1093.41	2337.0	2555299=00	1093.41	2555299=00
	Total					8921748=00		8921748=00
	GST Charges 12%					1070610=00		1070610=00
	Grand Total Amount					9992357=00		9992357=00

(:. Rupees NintyNine lacks Ninty two thousand three hundred fifty seven only.)

CERTIFICATE:-

① The contractor has done the work satisfactorily.

② The contractor has Remove the debris from Workspot.

C&FC

8647964=00
1037757=00
9685721=00

9/4/2024

ಸಹಾಯಕ ಕಾರ್ಯಪಾಲಕ ಅಭಿಯಂತರರು
ಮುಲಜಂಕ ಉಪನಗರ ಉಪವಿಭಾಗ.
ಬಿ.ಡಿ.ಎ.ಪಿ. ಬೆಂಗಳೂರು-10ನೇ

Serial No. 6th cross
Name of work ....
Name of Contract
Date of commenc

ATTUKU VILLAGE MAIN ROAD

Shanmukhaya Swamy Temple.

2nd main Rd

Date

1

4th cross

3rd cross

2nd cross

1st cross

L=140.30m

L=65m

L=18.20m

Full

73.0

M. A. R. 57 (Rule 116) No. D Not to scale

Measurement Book

117958

Serial No.

Name of work ..... From ..... To .....

Name of Contractor of nature of Agency

Date of commencement of work

Date	Full description, etc, of work	Dimensions: Number	Length	Breadth	Depth	Contents	Reference to last Measurement
1	2	3	4	5	6	7	8

Index

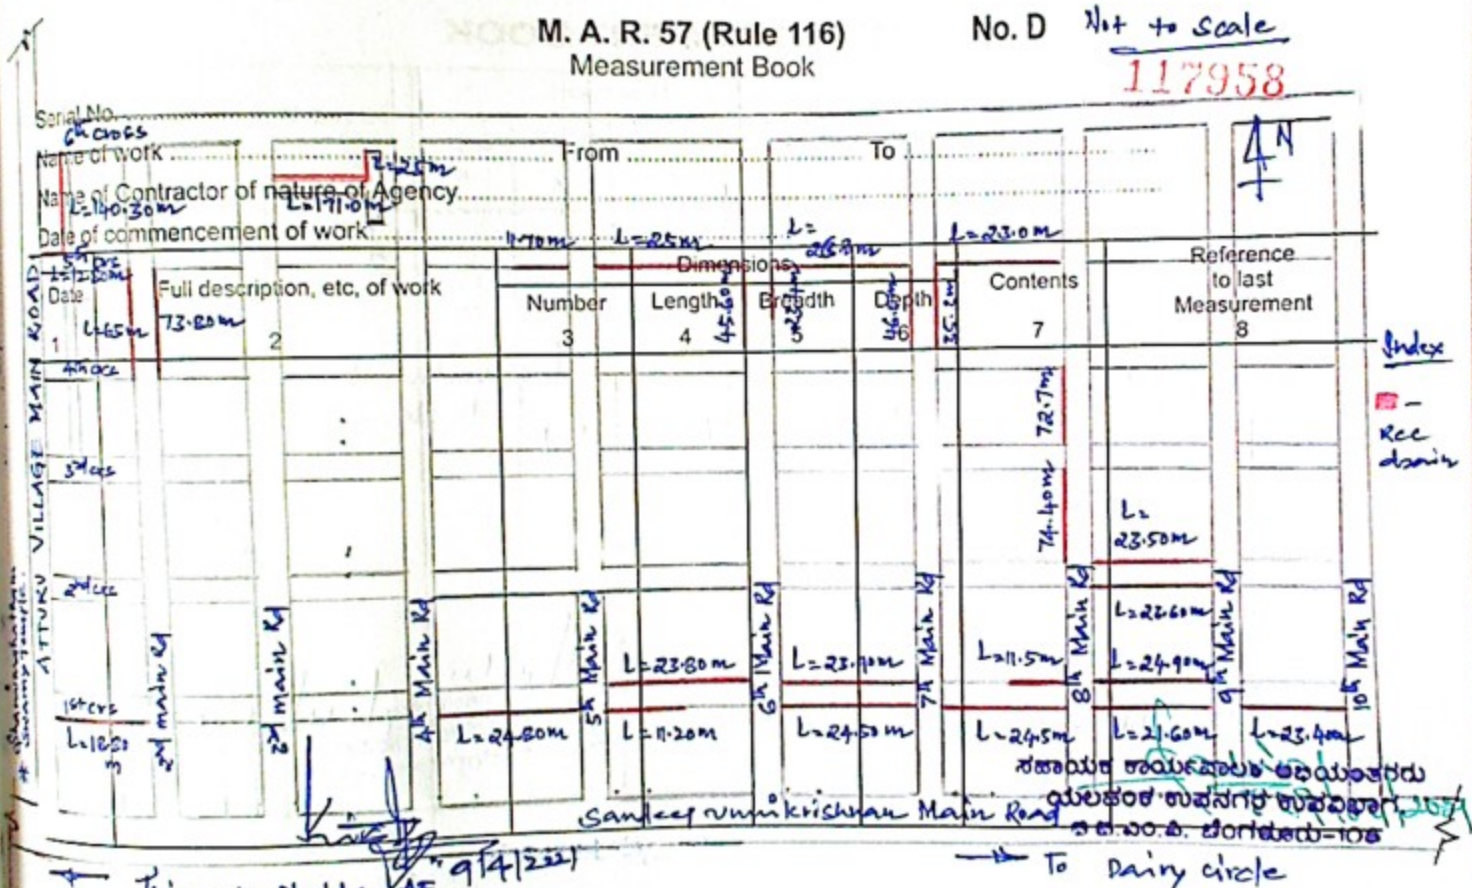

MEASUREMENT BOOK

Date	Full description, etc, of work	Dimensions				Contents	Reference to last Measurement
		Number	Length	Breadth	Depth		
1	2	3	4	5	6	7	8
						N.	Not to scale

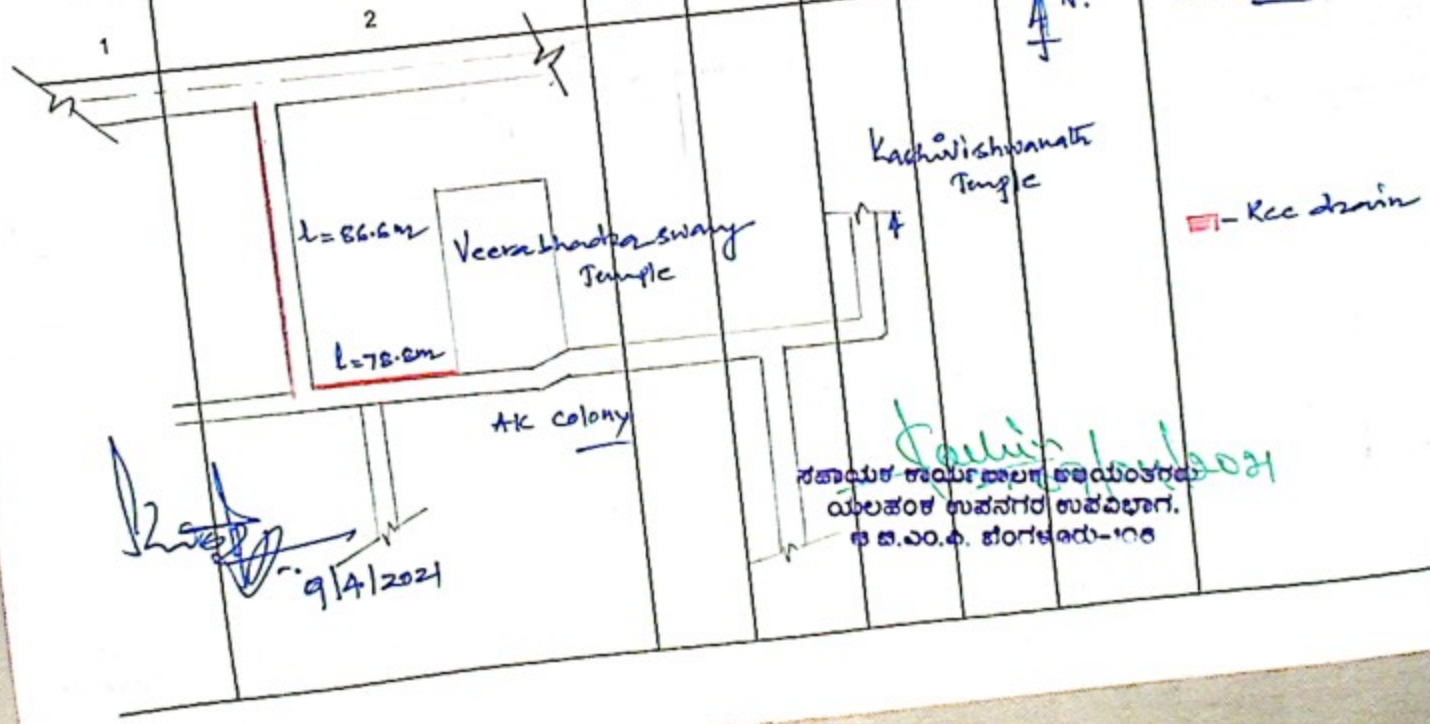

ಸಹಾಯಕ ಕಾರ್ಯಪಾಲಕ ಅಭಿಯಂತರರು
ಯಲಹಂಕ ಉಪನಗರ ಉಪವಿಭಾಗ.
ಕ.ಪ.ಎಂ.ಕ. ಬೆಂಗಳೂರು-೧೦೬

9/4/2021

Serial No. .....
Name of work .....
Name of Contractor
Date of commence

Date	Full de
1	

Bill Amount..
(+) GST.....
TOTAL.....
Less :
I.Tax..
SGST
CGST
BCW
CBF..
ROYA
FINE
FSD.
C
TOTAL DE
NET PAY

M. A. R. 57 (Rule 116) No. D 117959

Measurement Book

Serial No. .....

Name of work ..... From ..... To .....

Name of Contractor of nature of Agency .....

Date of commencement of work ..... Job Code 003-20-000264-

Date	Full description, etc, of work	Number	Dimensions Length	Breadth	Depth	Contents	Reference to last Measurement
1	2	3	4	5	6	7	8
	Bill Amount 8647964=00 (+) GST 1037757=20 TOTAL 9685721=20 Less : I.Tax 864779=20 SGST 864779=20 CGST 864779=20 BCWWC 96857=20 CBF 8685=20 ROYALTY 115543=00 FINE — FSD — OTHERS — TOTAL DEDUC 481431=00 NET PAY 9204290=00					SBR No 09 23-04-21- Audited & Admitted for Rs. 9685721=00 Ninty Six Lakh Eighty five Hund Seven hund & Twenty one. 9204290=00 By Cheque and Rs. 481431=00 By adjustment Accts. Supdt. yelahanka Division BBMP Exe. Engineer yelahanka Division BBMP	